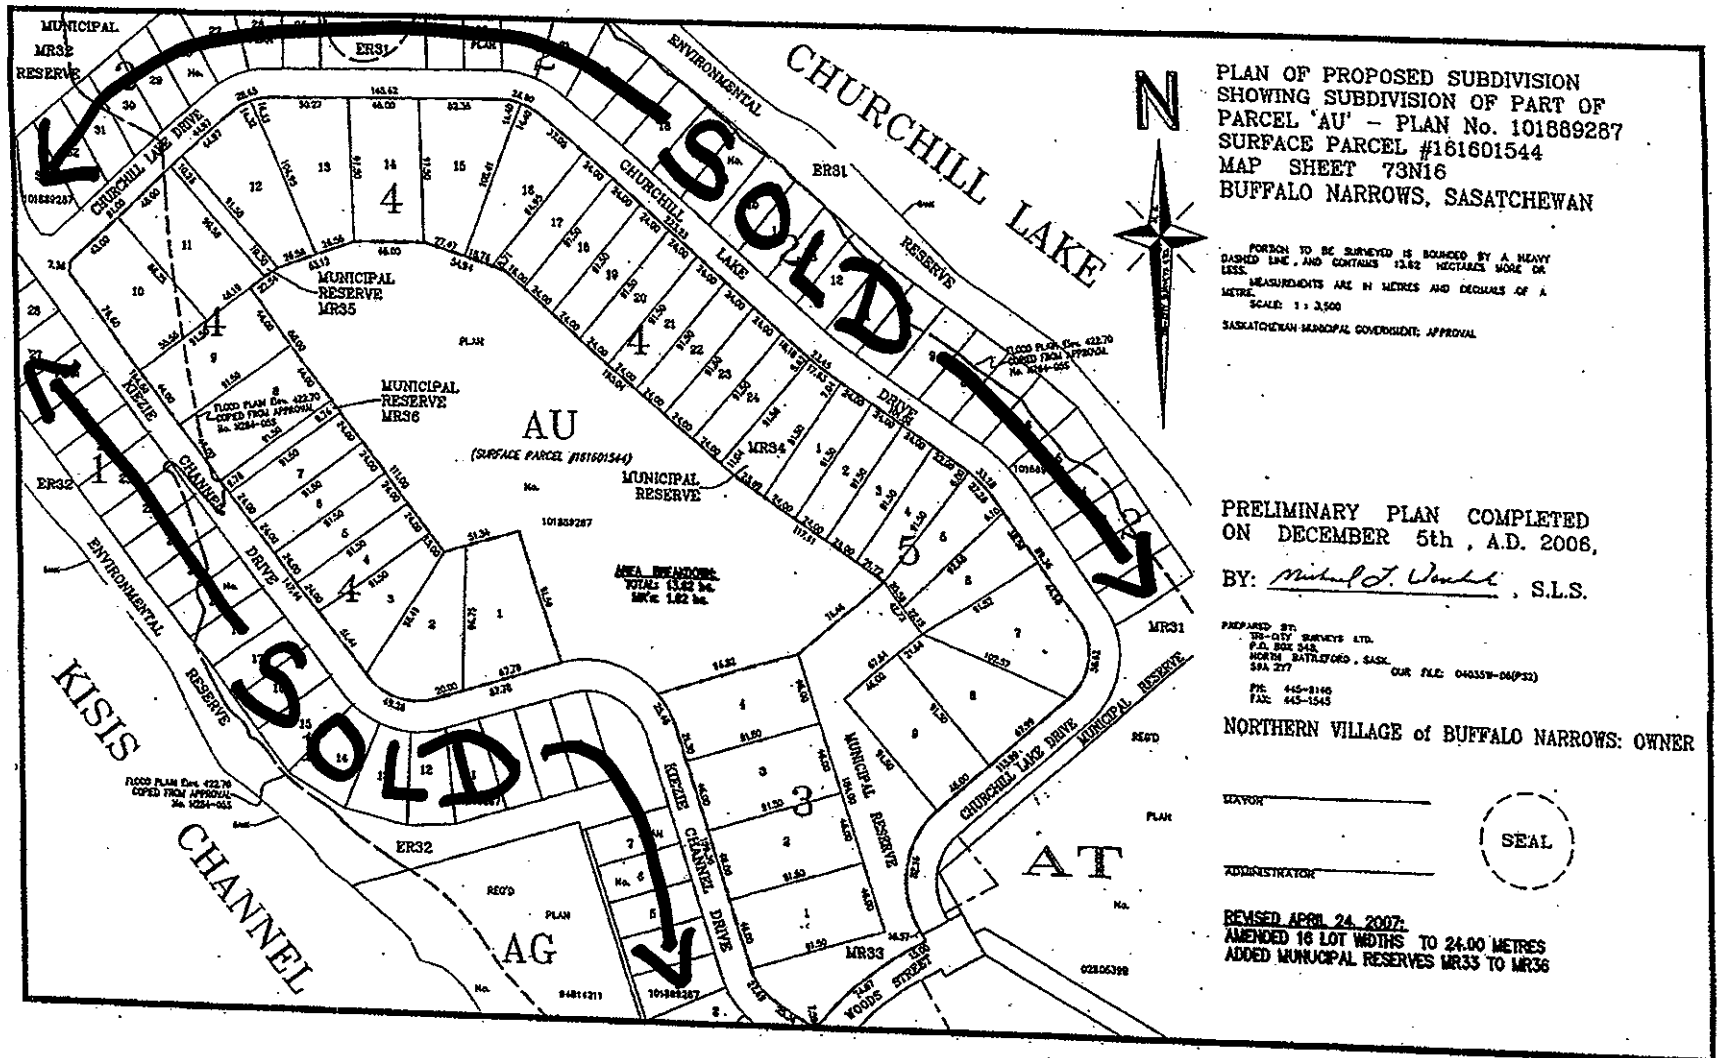

PLAN OF PROPOSED SUBDIVISION
SHOWING SUBDIVISION OF PART OF
PARCEL 'AU' – PLAN No. 101889287
SURFACE PARCEL #161601544
MAP SHEET 73N16
BUFFALO NARROWS, SASATCHEWAN

PORTION TO BE SURVEYED IS BOUNDED BY A HEAVY DASHED LINE, AND CONTAINS 13.62 HECTARES MORE OR LESS.

MEASUREMENTS ARE IN METRES AND DECIMALS OF A METRE.

SCALE: 1 : 3,500

SASKATCHEWAN MUNICIPAL GOVERNMENT APPROVAL

PRELIMINARY PLAN COMPLETED
ON DECEMBER 5th, A.D. 2006,

BY: Michael J. Vonk, S.L.S.

PREPARED BY:
TRI-CITY SURVEYS LTD.
P.O. BOX 548,
NORTH BATTLEFORD, SASK.
S9A 2Y7
OUR FILE: 040359-06(P32)
PH: 445-8146
FAX: 445-1545

NORTHERN VILLAGE of BUFFALO NARROWS: OWNER

MAYOR

SEAL

ADMINISTRATOR

REVISED APRIL 24, 2007:
AMENDED 16 LOT WIDTHS TO 24.00 METRES
ADDED MUNICIPAL RESERVES MR33 TO MR36